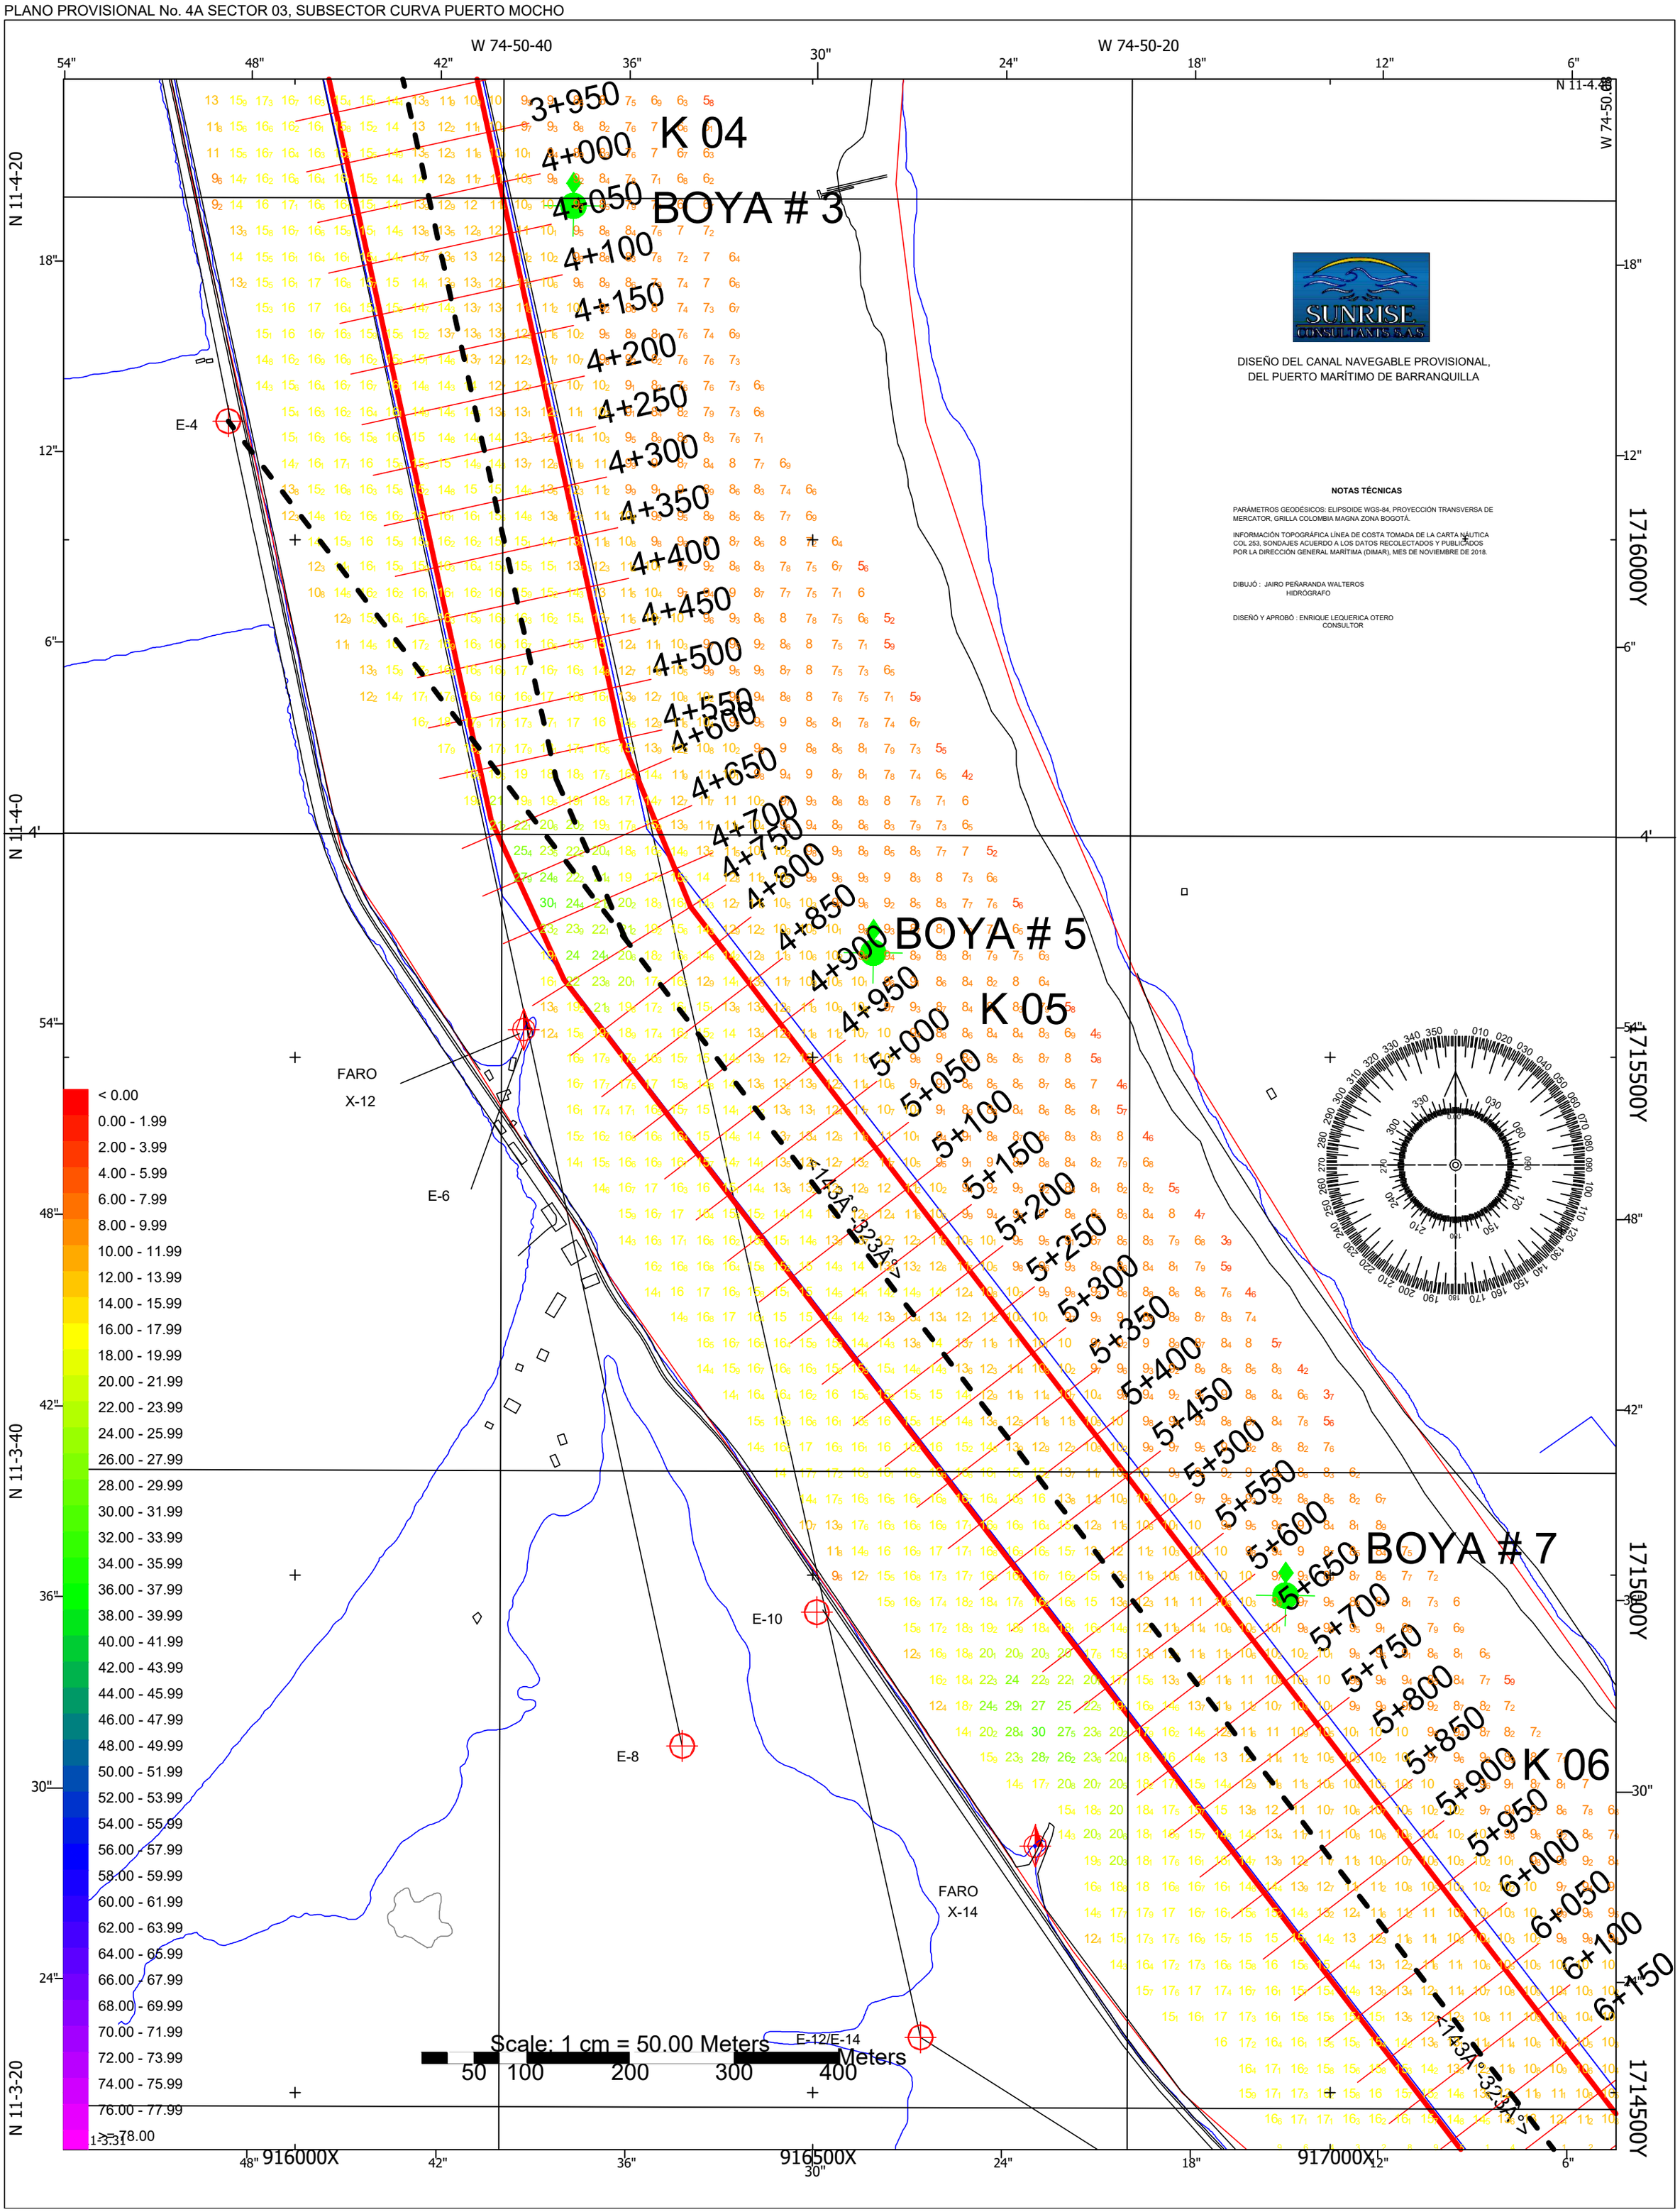PLANO PROVISIONAL No. 4A SECTOR 03, SUBSECTOR CURVA PUERTO MOCHO